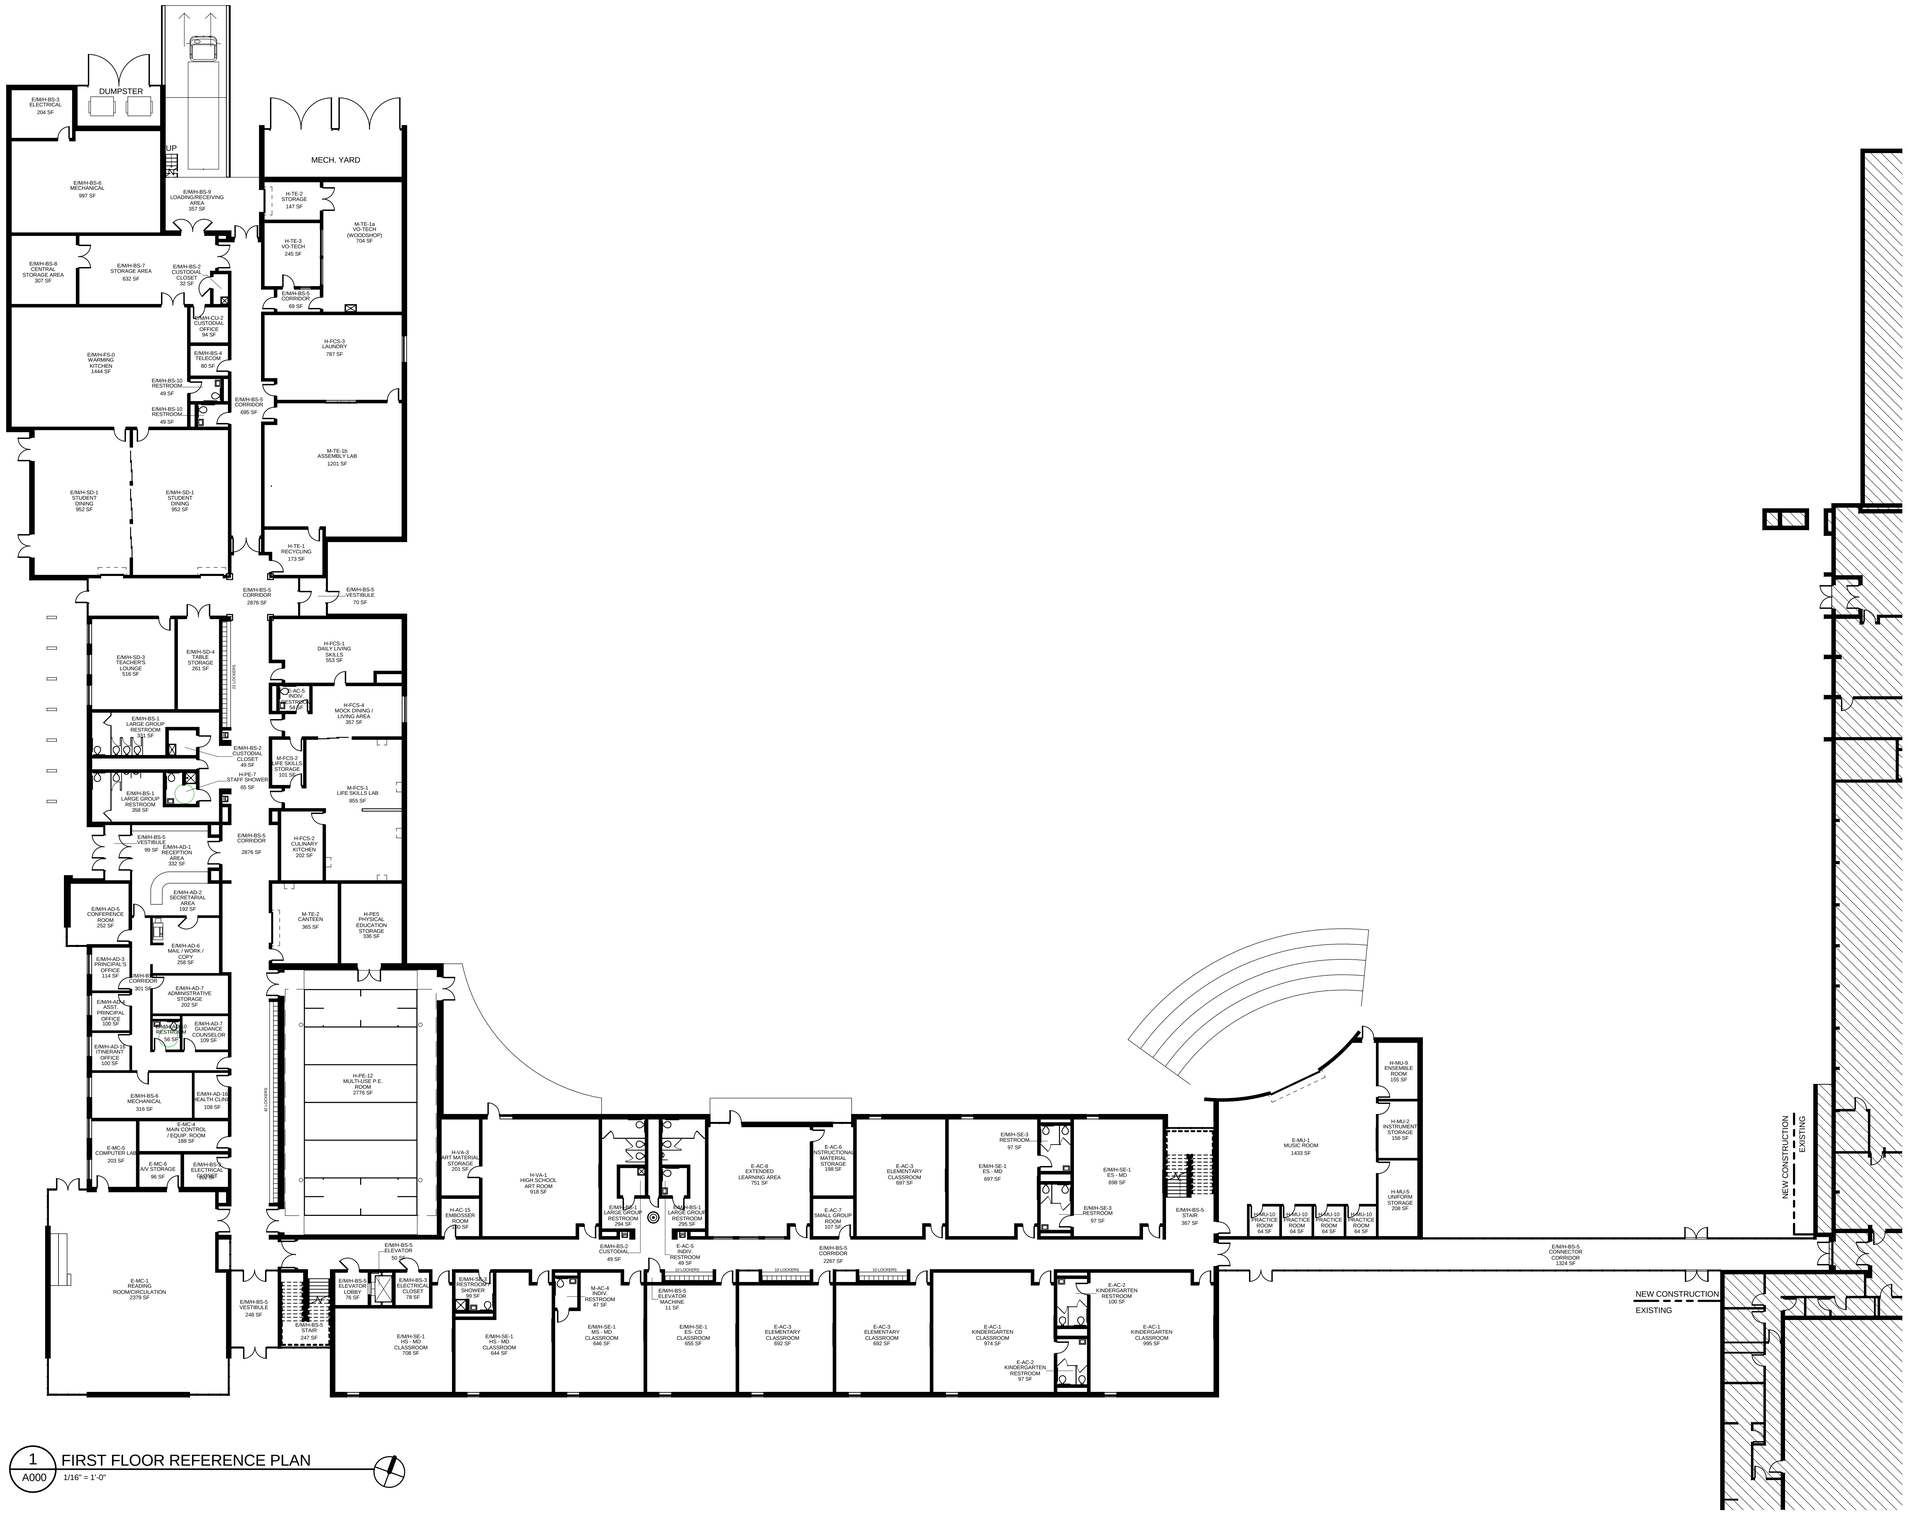

1 A000 FIRST FLOOR REFERENCE PLAN
1/16" = 1'-0"

GROSS SQUARE FOOTAGE

FIRST FLOOR:	47,351
SECOND FLOOR:	16,158
CONNECTING CORRIDOR:	1,371
TOTAL	**64,880 SF**

COPYRIGHT
STEED HAMMOND PAUL, INC
ALL RIGHTS RESERVED

STATE OF OHIO
KREUZ KIM
HAMMOND
DING
FESSLER
REGISTERED ARCHITECTS
PRELIMINARY - NOT FOR CONSTRUCTION

SHP LEADING DESIGN
4805 Montgomery Road
Cincinnati, Ohio 45212
Suite 400
513-961-2112
82 Williams Avenue
Hudson, Ohio 44236
513-863-5441
250 Civic Center Drive
Columbus, Ohio 43215
Suite 290
614-223-2124

CAMPUS IMPROVEMENT PROJECT (PHASE ONE)
OHIO STATE SCHOOL FOR THE BLIND
5220 NORTH HIGH STREET COLUMBUS, OH 43214

OHIO STATE SCHOOL FOR THE DEAF / OHIO STATE SCHOOL FOR THE BLIND
500 MORSE ROAD, COLUMBUS, OH 43214

ISSUANCES

FIRST FLOOR REFERENCE PLAN

.

DATE 07-17-08

COMM NO. 2007022.00

A000

7/31/2008 1:16:04 PM