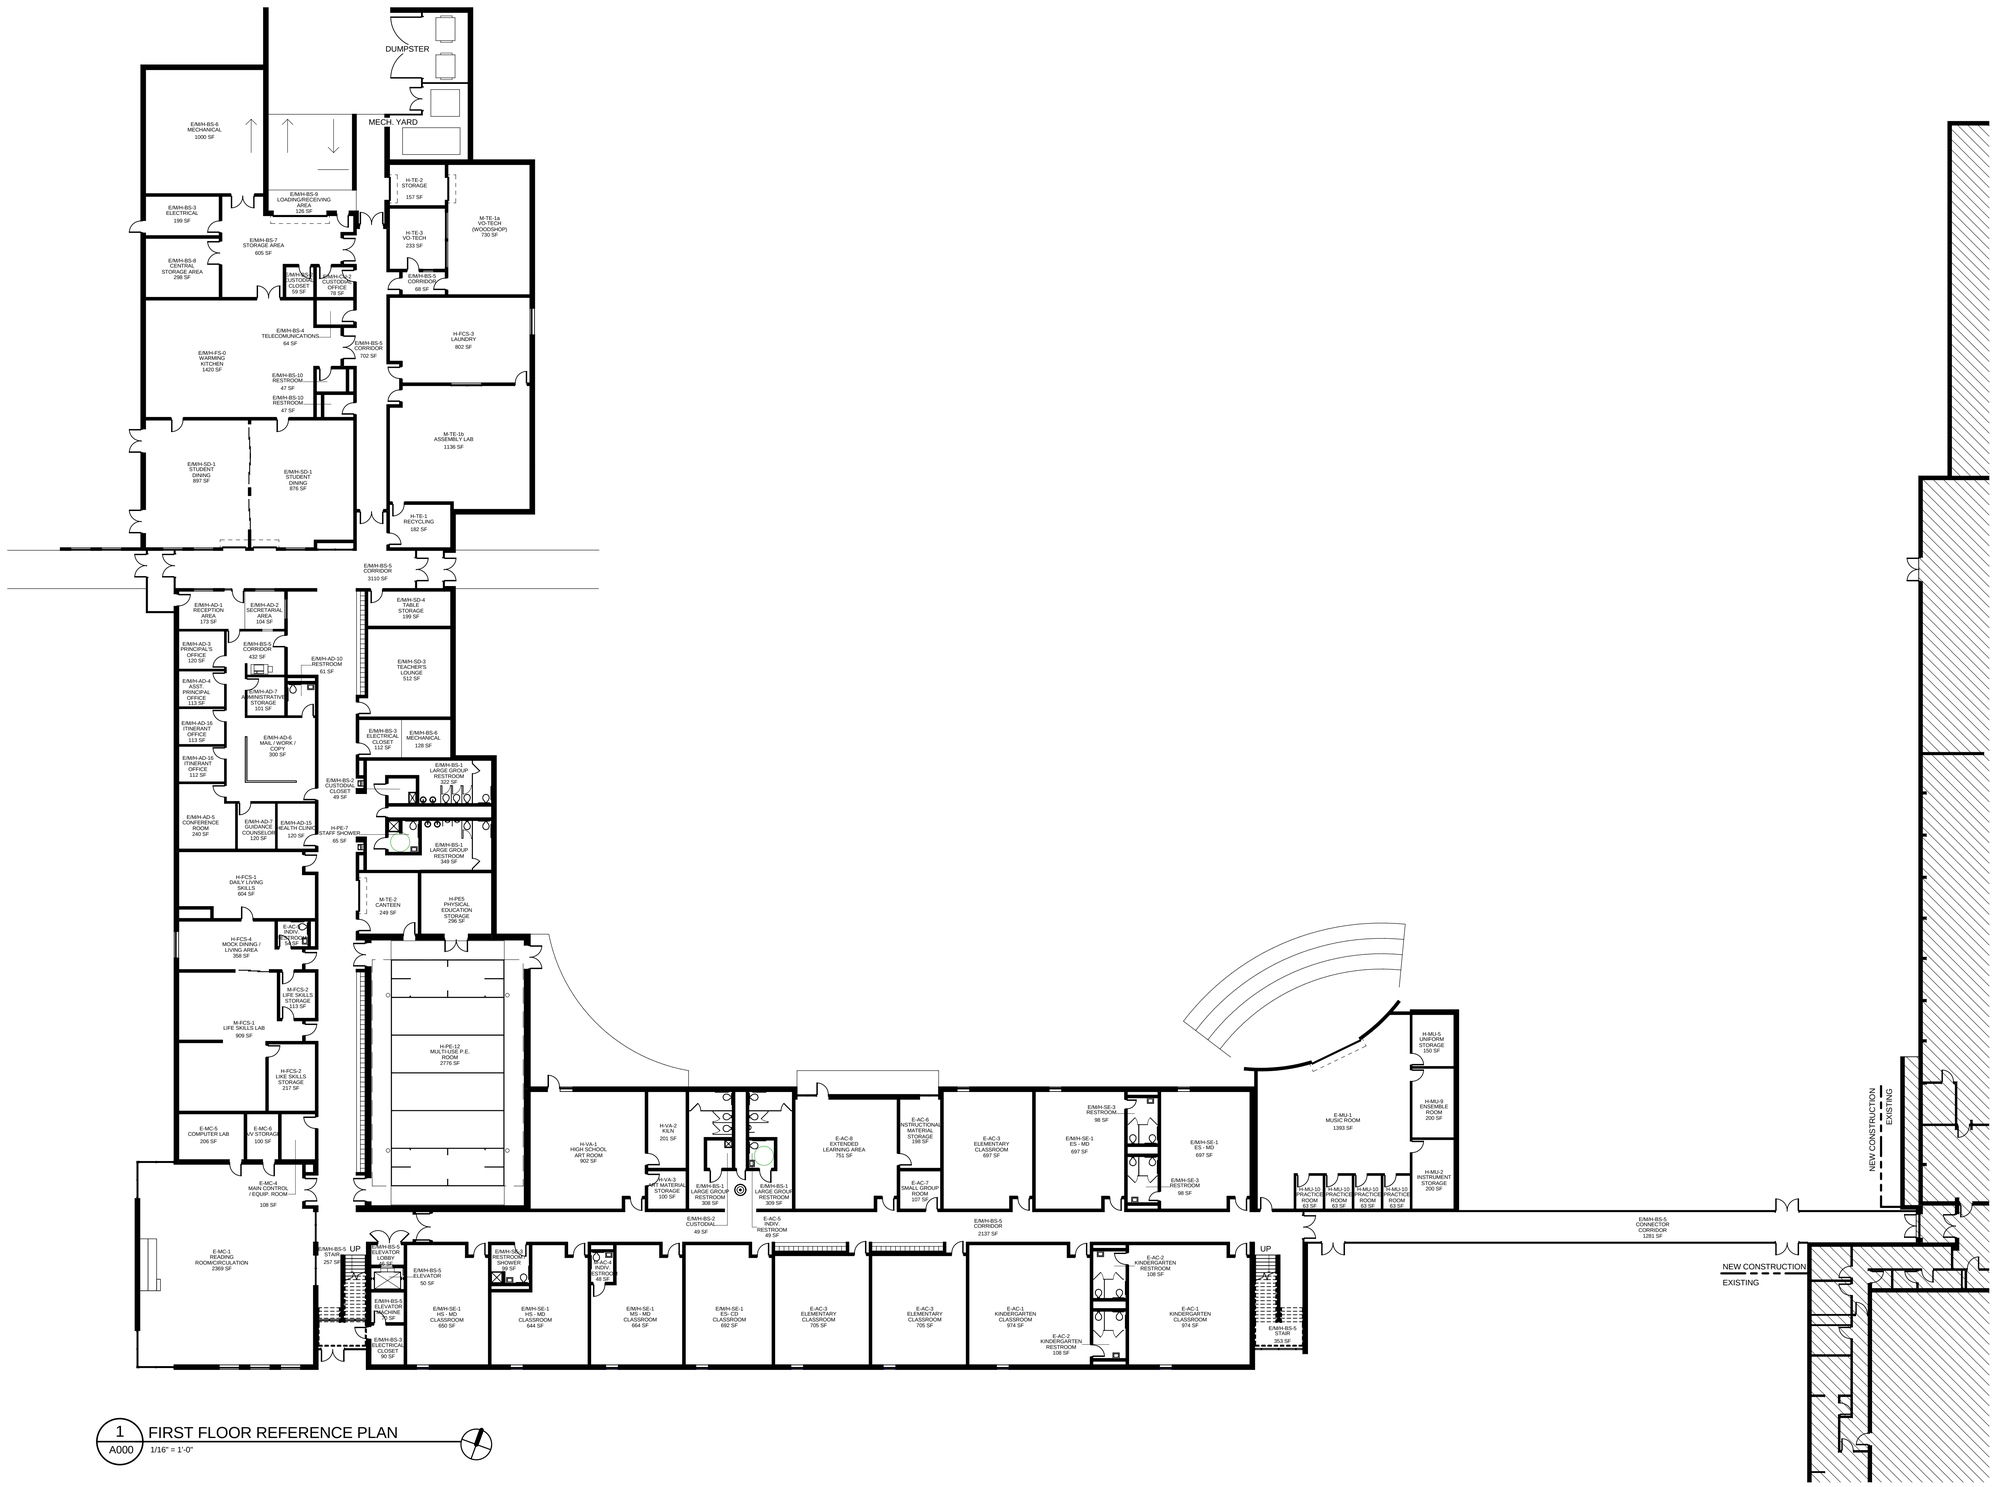

1 A000 FIRST FLOOR REFERENCE PLAN
1/16" = 1'-0"

COPYRIGHT
STEED HAMMOND PAUL, INC
ALL RIGHTS RESERVED

STATE OF OHIO — KREUZ KIM HAMMOND PAUL DING FERGUSON 12525 12059 12452 15042 — REGISTERED ARCHITECTS — PRELIMINARY - NOT FOR CONSTRUCTION

SHP LEADING DESIGN
4805 Montgomery Road, Cincinnati, Ohio 45212, Suite 400, 513-961-2112
82 Williams Avenue, Hudson, Ohio 44236, 513-863-5441
250 Civic Center Drive, Columbus, Ohio 43215, Suite 290, 614-223-2124

CAMPUS IMPROVEMENT PROJECT (PHASE ONE)
OHIO STATE SCHOOL FOR THE BLIND
5220 NORTH HIGH STREET COLUMBUS, OH 43214

OHIO SCHOOL FOR THE DEAF / OHIO STATE SCHOOL FOR THE BLIND
500 MORSE ROAD, COLUMBUS, OH 43214

ISSUANCES

FIRST FLOOR REFERENCE PLAN

DATE 07-01-08

COMM NO. 2007022.00

A000

7/2/2008 8:34:57 AM

SECOND FLOOR PROGRAM COMPLIANCE SCHEDULE		
OFSC	Name	Area
E-AC-1	KINDERGARTEN CLASSROOM	974 SF
E-AC-1	KINDERGARTEN CLASSROOM	974 SF
E-AC-2	KINDERGARTEN RESTROOM	108 SF
E-AC-2	KINDERGARTEN RESTROOM	108 SF
E-AC-3	ELEMENTARY CLASSROOM	705 SF
E-AC-3	ELEMENTARY CLASSROOM	705 SF
E-AC-3	ELEMENTARY CLASSROOM	697 SF
E-AC-5	INDIV. RESTROOM	49 SF
E-AC-5	INDIV. RESTROOM	54 SF
E-AC-5	INDIV. RESTROOM	49 SF
E-AC-6	INSTRUCTIONAL MATERIAL STORAGE	198 SF
E-AC-7	SMALL GROUP ROOM	107 SF
E-AC-8	EXTENDED LEARNING AREA	751 SF
E-MC-1	READING ROOM/CIRCULATION	2369 SF
E-MC-4	MAIN CONTROL / EQUIP. ROOM	108 SF
E-MC-5	COMPUTER LAB	206 SF
E-MC-6	A/V STORAGE	100 SF
E-MU-1	MUSIC ROOM	1393 SF
E/M/H-AD-1	RECEPTION AREA	173 SF
E/M/H-AD-2	SECRETARIAL AREA	104 SF
E/M/H-AD-3	PRINCIPAL'S OFFICE	120 SF
E/M/H-AD-4	ASST. PRINCIPAL OFFICE	113 SF
E/M/H-AD-5	CONFERENCE ROOM	240 SF
E/M/H-AD-6	MAIL / WORK / COPY	300 SF
E/M/H-AD-7	ADMINISTRATIVE STORAGE	101 SF
E/M/H-AD-7	GUIDANCE COUNSELOR	120 SF
E/M/H-AD-10	RESTROOM	61 SF
E/M/H-AD-15	HEALTH CLINIC	120 SF
E/M/H-AD-16	ITINERANT OFFICE	112 SF
E/M/H-AD-16	ITINERANT OFFICE	113 SF
E/M/H-BS-1	LARGE GROUP RESTROOM	298 SF
E/M/H-BS-1	LARGE GROUP RESTROOM	299 SF
E/M/H-BS-1	LARGE GROUP RESTROOM	322 SF
E/M/H-BS-1	LARGE GROUP RESTROOM	349 SF
E/M/H-BS-1	LARGE GROUP RESTROOM	309 SF
E/M/H-BS-1	LARGE GROUP RESTROOM	308 SF
E/M/H-BS-2	CUSTODIAL CLOSET	49 SF
E/M/H-BS-2	CUSTODIAL CLOSET	59 SF
E/M/H-BS-2	CUSTODIAL CLOSET	49 SF
E/M/H-BS-2	CUSTODIAL	49 SF
E/M/H-BS-3	ELECTRICAL CLOSET	112 SF
E/M/H-BS-3	ELECTRICAL	199 SF
E/M/H-BS-3	ELECTRICAL CLOSET	90 SF
E/M/H-BS-4	TELECOMUNICATIONS	64 SF
E/M/H-BS-4	TELECOMUNICATIONS	65 SF
E/M/H-BS-5	CORRIDOR	2309 SF
E/M/H-BS-5	ELEVATOR	50 SF
E/M/H-BS-5	STAIR	176 SF
E/M/H-BS-5	STAIR	353 SF
E/M/H-BS-5	CORRIDOR	2137 SF
E/M/H-BS-5	VESTIBULE	70 SF
E/M/H-BS-5	STAIR	257 SF
E/M/H-BS-5	CORRIDOR	702 SF
E/M/H-BS-5	STAIR	176 SF
E/M/H-BS-5	ELEVATOR LOBBY	46 SF
E/M/H-BS-5	ELEVATOR LOBBY	46 SF
E/M/H-BS-5	CORRIDOR	68 SF
E/M/H-BS-5	CORRIDOR	3110 SF
E/M/H-BS-5	CORRIDOR	432 SF
E/M/H-BS-5	VESTIBULE	112 SF
E/M/H-BS-5	CONNECTOR CORRIDOR	1281 SF
E/M/H-BS-5	ELEVATOR MACHINE	70 SF
E/M/H-BS-6	MECHANICAL	1009 SF
E/M/H-BS-6	MECHANICAL	1000 SF
E/M/H-BS-6	MECHANICAL	128 SF
E/M/H-BS-7	STORAGE AREA	605 SF

SECOND FLOOR PROGRAM COMPLIANCE SCHEDULE		
OFSC	Name	Area
E/M/H-BS-8	CENTRAL STORAGE AREA	298 SF
E/M/H-BS-9	LOADING/RECEIVING AREA	126 SF
E/M/H-BS-10	RESTROOM	47 SF
E/M/H-BS-10	RESTROOM	47 SF
E/M/H-CU-2	CUSTODIAL OFFICE	78 SF
E/M/H-FS-0	WARMING KITCHEN	1420 SF
E/M/H-SD-1	STUDENT DINING	897 SF
E/M/H-SD-1	STUDENT DINING	876 SF
E/M/H-SD-3	TEACHER'S LOUNGE	512 SF
E/M/H-SD-4	TABLE STORAGE	199 SF
E/M/H-SE-1	ES - MD	697 SF
E/M/H-SE-1	ES - MD	697 SF
E/M/H-SE-1	ES- CD CLASSROOM	692 SF
E/M/H-SE-1	MS - MD CLASSROOM	664 SF
E/M/H-SE-1	HS - MD CLASSROOM	644 SF
E/M/H-SE-1	HS - MD CLASSROOM	650 SF
E/M/H-SE-1	HS - CD CLASSROOM	650 SF
E/M/H-SE-1	HS - CD CLASSROOM	650 SF
E/M/H-SE-3	RESTROOM / SHOWER	99 SF
E/M/H-SE-3	RESTROOM	98 SF
E/M/H-SE-3	RESTROOM	98 SF
H-AC-1	HIGH SCHOOL CLASSROOM	711 SF
H-AC-1	HIGH SCHOOL CLASSROOM	713 SF
H-AC-1	HIGH SCHOOL CLASSROOM	711 SF
H-AC-2	SCIENCE CLASSROOM - GENERAL PHYSICS	1079 SF
H-AC-5	SCIENCE PREP	300 SF
H-AC-7	INDIV. RESTROOM	63 SF
H-AC-8	PROJECT CLASSROOM	902 SF
H-AC-9	SMALL GROUP ROOM	162 SF
H-AC-10	INSTRUCTIONAL MATERIAL STORAGE	300 SF
H-AC-11	MULTI-USE ROOM	895 SF
H-AC-14	IEP	446 SF
H-AC-15	EMBOSSER ROOM	201 SF
H-FCS-1	DAILY LIVING SKILLS	604 SF
H-FCS-2	LIKE SKILLS STORAGE	217 SF
H-FCS-3	LAUNDRY	802 SF
H-FCS-4	MOCK DINING / LIVING AREA	358 SF
H-MU-2	INSTRUMENT STORAGE	200 SF
H-MU-5	UNIFORM STORAGE	150 SF
H-MU-9	ENSEMBLE ROOM	200 SF
H-MU-10	PRACTICE ROOM	63 SF
H-MU-10	PRACTICE ROOM	63 SF
H-MU-10	PRACTICE ROOM	63 SF
H-MU-10	PRACTICE ROOM	63 SF
H-PE5	PHYSICAL EDUCATION STORAGE	296 SF
H-PE-7	STAFF SHOWER	65 SF
H-PE-12	MULTI-USE P.E. ROOM	2776 SF
H-TE-1	RECYCLING	182 SF
H-TE-2	STORAGE	157 SF
H-TE-3	VO-TECH	233 SF
H-VA-1	HIGH SCHOOL ART ROOM	902 SF
H-VA-2	KILN	201 SF
H-VA-3	ART MATERIAL STORAGE	100 SF
M-AC-1	MIDDLE SCHOOL CLASSROOM	650 SF
M-AC-1	MIDDLE SCHOOL CLASSROOM	650 SF
M-AC-4	INDIV. RESTROOM	48 SF
M-AC-5	INSTRUCTIONAL MATERIAL STORAGE	304 SF
M-AC-6	MULTI-USE	895 SF
M-FCS-1	LIFE SKILLS LAB	909 SF
M-FCS-2	LIFE SKILLS STORAGE	113 SF
M-TE-1a	VO-TECH (WOODSHOP)	730 SF
M-TE-1b	ASSEMBLY LAB	1136 SF
M-TE-2	CANTEEN	249 SF

1 / A001 SECOND FLOOR REFERENCE PLAN

1/16" = 1'-0"

COPYRIGHT
STEED HAMMOND PAUL, INC
ALL RIGHTS RESERVED

STATE OF OHIO
KRELIZ NEW
HAMMOND PAUL
DINO
REGISTERED
PRELIMINARY
NOT FOR CONSTRUCTION
REGISTERED ARCHITECTS

4805 Montgomery Road
Cincinnati, Ohio 45212
513-863-5441

82 Williams Avenue
Hudson, Ohio 44236

250 Civic Center Drive
Columbus, Ohio 43215

Suite 400
513-591-2112

Suite 200
614-233-2124

SHP LEADING DESIGN

CAMPUS IMPROVEMENT PROJECT (PHASE ONE)

OHIO STATE SCHOOL FOR THE BLIND

5220 NORTH HIGH STREET COLUMBUS, OH 43214

OHIO SCHOOL FOR THE DEAF / OHIO STATE SCHOOL FOR THE BLIND

500 MORSE ROAD, COLUMBUS, OH 43214

ISSUANCES

SECOND FLOOR REFERENCE PLAN

-

DATE 07-01-08

COMM NO. 2007022.00

A001

7/2/2008 8:35:01 AM