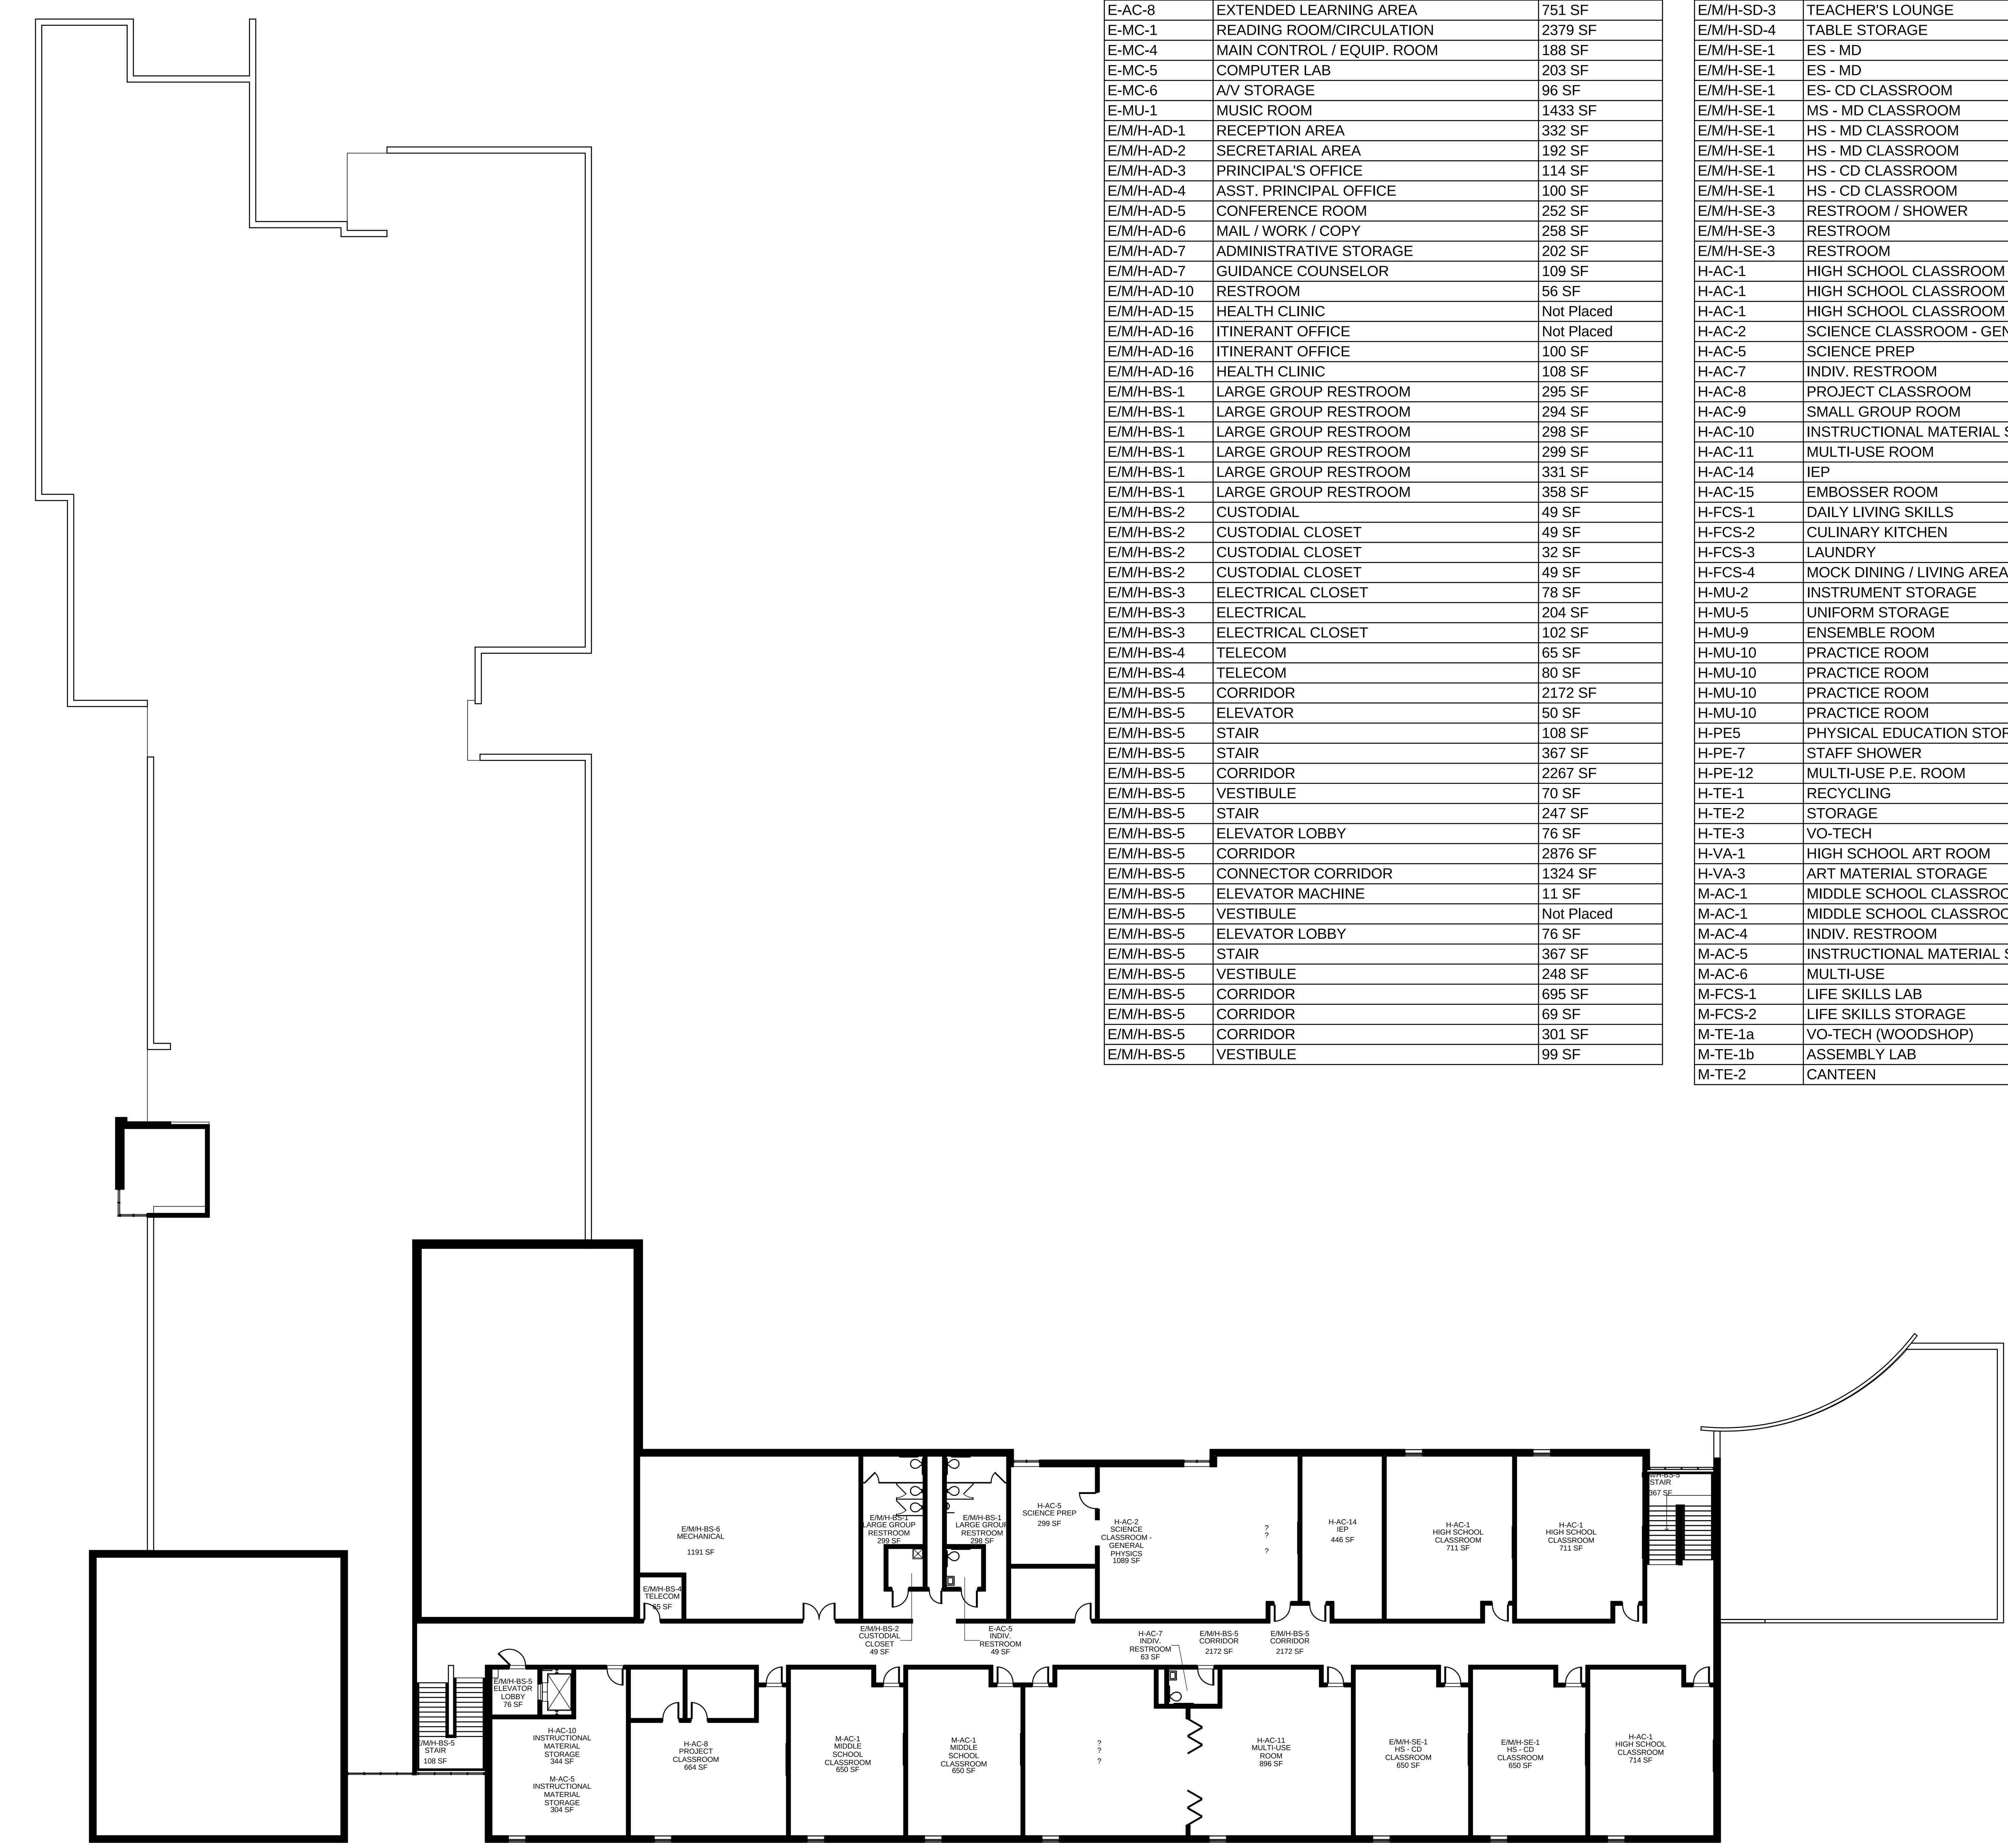

1 A001 SECOND FLOOR REFERENCE PLAN
1/16" = 1'-0"

SECOND FLOOR PROGRAM COMPLIANCE SCHEDULE

OFSC	Name	Area
E-AC-1	KINDERGARTEN CLASSROOM	995 SF
E-AC-1	KINDERGARTEN CLASSROOM	974 SF
E-AC-2	KINDERGARTEN RESTROOM	100 SF
E-AC-2	KINDERGARTEN RESTROOM	97 SF
E-AC-3	ELEMENTARY CLASSROOM	692 SF
E-AC-3	ELEMENTARY CLASSROOM	692 SF
E-AC-3	ELEMENTARY CLASSROOM	697 SF
E-AC-5	INDIV. RESTROOM	49 SF
E-AC-5	INDIV. RESTROOM	49 SF
E-AC-5	INDIV. RESTROOM	54 SF
E-AC-6	INSTRUCTIONAL MATERIAL STORAGE	198 SF
E-AC-7	SMALL GROUP ROOM	107 SF
E-AC-8	EXTENDED LEARNING AREA	751 SF
E-MC-1	READING ROOM/CIRCULATION	2379 SF
E-MC-4	MAIN CONTROL / EQUIP. ROOM	188 SF
E-MC-5	COMPUTER LAB	203 SF
E-MC-6	A/V STORAGE	96 SF
E-MU-1	MUSIC ROOM	1433 SF
E/M/H-AD-1	RECEPTION AREA	332 SF
E/M/H-AD-2	SECRETARIAL AREA	192 SF
E/M/H-AD-3	PRINCIPAL'S OFFICE	114 SF
E/M/H-AD-4	ASST. PRINCIPAL OFFICE	100 SF
E/M/H-AD-5	CONFERENCE ROOM	252 SF
E/M/H-AD-6	MAIL / WORK / COPY	258 SF
E/M/H-AD-7	ADMINISTRATIVE STORAGE	202 SF
E/M/H-AD-7	GUIDANCE COUNSELOR	109 SF
E/M/H-AD-10	RESTROOM	56 SF
E/M/H-AD-15	HEALTH CLINIC	Not Placed
E/M/H-AD-16	ITINERANT OFFICE	Not Placed
E/M/H-AD-16	ITINERANT OFFICE	100 SF
E/M/H-AD-16	HEALTH CLINIC	108 SF
E/M/H-BS-1	LARGE GROUP RESTROOM	295 SF
E/M/H-BS-1	LARGE GROUP RESTROOM	294 SF
E/M/H-BS-1	LARGE GROUP RESTROOM	298 SF
E/M/H-BS-1	LARGE GROUP RESTROOM	299 SF
E/M/H-BS-1	LARGE GROUP RESTROOM	331 SF
E/M/H-BS-1	LARGE GROUP RESTROOM	358 SF
E/M/H-BS-2	CUSTODIAL	49 SF
E/M/H-BS-2	CUSTODIAL CLOSET	49 SF
E/M/H-BS-2	CUSTODIAL CLOSET	32 SF
E/M/H-BS-2	CUSTODIAL CLOSET	49 SF
E/M/H-BS-3	ELECTRICAL CLOSET	78 SF
E/M/H-BS-3	ELECTRICAL	204 SF
E/M/H-BS-3	ELECTRICAL CLOSET	102 SF
E/M/H-BS-4	TELECOM	65 SF
E/M/H-BS-4	TELECOM	80 SF
E/M/H-BS-5	CORRIDOR	2172 SF
E/M/H-BS-5	ELEVATOR	50 SF
E/M/H-BS-5	STAIR	108 SF
E/M/H-BS-5	STAIR	367 SF
E/M/H-BS-5	CORRIDOR	2267 SF
E/M/H-BS-5	VESTIBULE	70 SF
E/M/H-BS-5	STAIR	247 SF
E/M/H-BS-5	ELEVATOR LOBBY	76 SF
E/M/H-BS-5	CORRIDOR	2876 SF
E/M/H-BS-5	CONNECTOR CORRIDOR	1324 SF
E/M/H-BS-5	ELEVATOR MACHINE	11 SF
E/M/H-BS-5	VESTIBULE	Not Placed
E/M/H-BS-5	ELEVATOR LOBBY	76 SF
E/M/H-BS-5	STAIR	367 SF
E/M/H-BS-5	VESTIBULE	248 SF
E/M/H-BS-5	CORRIDOR	695 SF
E/M/H-BS-5	CORRIDOR	69 SF
E/M/H-BS-5	CORRIDOR	301 SF
E/M/H-BS-5	VESTIBULE	99 SF

SECOND FLOOR PROGRAM COMPLIANCE SCHEDULE

OFSC	Name	Area
E/M/H-BS-6	MECHANICAL	1191 SF
E/M/H-BS-6	MECHANICAL	997 SF
E/M/H-BS-6	MECHANICAL	316 SF
E/M/H-BS-7	STORAGE AREA	632 SF
E/M/H-BS-8	CENTRAL STORAGE AREA	307 SF
E/M/H-BS-9	LOADING/RECEIVING AREA	357 SF
E/M/H-BS-10	RESTROOM	49 SF
E/M/H-BS-10	RESTROOM	49 SF
E/M/H-CU-2	CUSTODIAL OFFICE	94 SF
E/M/H-FS-0	WARMING KITCHEN	1444 SF
E/M/H-SD-1	STUDENT DINING	952 SF
E/M/H-SD-1	STUDENT DINING	952 SF
E/M/H-SD-3	TEACHER'S LOUNGE	516 SF
E/M/H-SD-4	TABLE STORAGE	261 SF
E/M/H-SE-1	ES - MD	698 SF
E/M/H-SE-1	ES - MD	697 SF
E/M/H-SE-1	ES- CD CLASSROOM	655 SF
E/M/H-SE-1	MS - MD CLASSROOM	646 SF
E/M/H-SE-1	HS - MD CLASSROOM	644 SF
E/M/H-SE-1	HS - MD CLASSROOM	708 SF
E/M/H-SE-1	HS - CD CLASSROOM	650 SF
E/M/H-SE-1	HS - CD CLASSROOM	650 SF
E/M/H-SE-3	RESTROOM / SHOWER	99 SF
E/M/H-SE-3	RESTROOM	97 SF
E/M/H-SE-3	RESTROOM	97 SF
H-AC-1	HIGH SCHOOL CLASSROOM	714 SF
H-AC-1	HIGH SCHOOL CLASSROOM	711 SF
H-AC-1	HIGH SCHOOL CLASSROOM	711 SF
H-AC-2	SCIENCE CLASSROOM - GENERAL PHYSICS	1089 SF
H-AC-5	SCIENCE PREP	299 SF
H-AC-7	INDIV. RESTROOM	63 SF
H-AC-8	PROJECT CLASSROOM	664 SF
H-AC-9	SMALL GROUP ROOM	155 SF
H-AC-10	INSTRUCTIONAL MATERIAL STORAGE	344 SF
H-AC-11	MULTI-USE ROOM	896 SF
H-AC-14	IEP	446 SF
H-AC-15	EMBOSSER ROOM	100 SF
H-FCS-1	DAILY LIVING SKILLS	553 SF
H-FCS-2	CULINARY KITCHEN	202 SF
H-FCS-3	LAUNDRY	787 SF
H-FCS-4	MOCK DINING / LIVING AREA	357 SF
H-MU-2	INSTRUMENT STORAGE	156 SF
H-MU-5	UNIFORM STORAGE	208 SF
H-MU-9	ENSEMBLE ROOM	155 SF
H-MU-10	PRACTICE ROOM	64 SF
H-MU-10	PRACTICE ROOM	64 SF
H-MU-10	PRACTICE ROOM	64 SF
H-MU-10	PRACTICE ROOM	64 SF
H-PE5	PHYSICAL EDUCATION STORAGE	336 SF
H-PE-7	STAFF SHOWER	65 SF
H-PE-12	MULTI-USE P.E. ROOM	2776 SF
H-TE-1	RECYCLING	173 SF
H-TE-2	STORAGE	147 SF
H-TE-3	VO-TECH	245 SF
H-VA-1	HIGH SCHOOL ART ROOM	918 SF
H-VA-3	ART MATERIAL STORAGE	201 SF
M-AC-1	MIDDLE SCHOOL CLASSROOM	650 SF
M-AC-1	MIDDLE SCHOOL CLASSROOM	650 SF
M-AC-4	INDIV. RESTROOM	47 SF
M-AC-5	INSTRUCTIONAL MATERIAL STORAGE	304 SF
M-AC-6	MULTI-USE	894 SF
M-FCS-1	LIFE SKILLS LAB	855 SF
M-FCS-2	LIFE SKILLS STORAGE	101 SF
M-TE-1a	VO-TECH (WOODSHOP)	704 SF
M-TE-1b	ASSEMBLY LAB	1201 SF
M-TE-2	CANTEEN	365 SF

COPYRIGHT
STEED HAMMOND PAUL, INC
ALL RIGHTS RESERVED

PRELIMINARY NOT FOR CONSTRUCTION

SHP LEADING DESIGN
4805 Montgomery Road Cincinnati, Ohio 45212 Suite 400 513-381-2112
82 Williams Avenue Hamilton, Ohio 45015 513-863-5441
250 Civic Center Drive Columbus, Ohio 43215 Suite 200 614-223-2124

CAMPUS IMPROVEMENT PROJECT (PHASE ONE)
OHIO STATE SCHOOL FOR THE BLIND
5220 NORTH HIGH STREET COLUMBUS, OH 43214
OHIO SCHOOL FOR THE DEAF / OHIO STATE SCHOOL FOR THE BLIND
500 MORSE ROAD, COLUMBUS, OH 43214

ISSUANCES

SECOND FLOOR REFERENCE PLAN

DATE 07-17-08
COMM NO. 2007022.00

A001

7/31/2008 1:16:09 PM